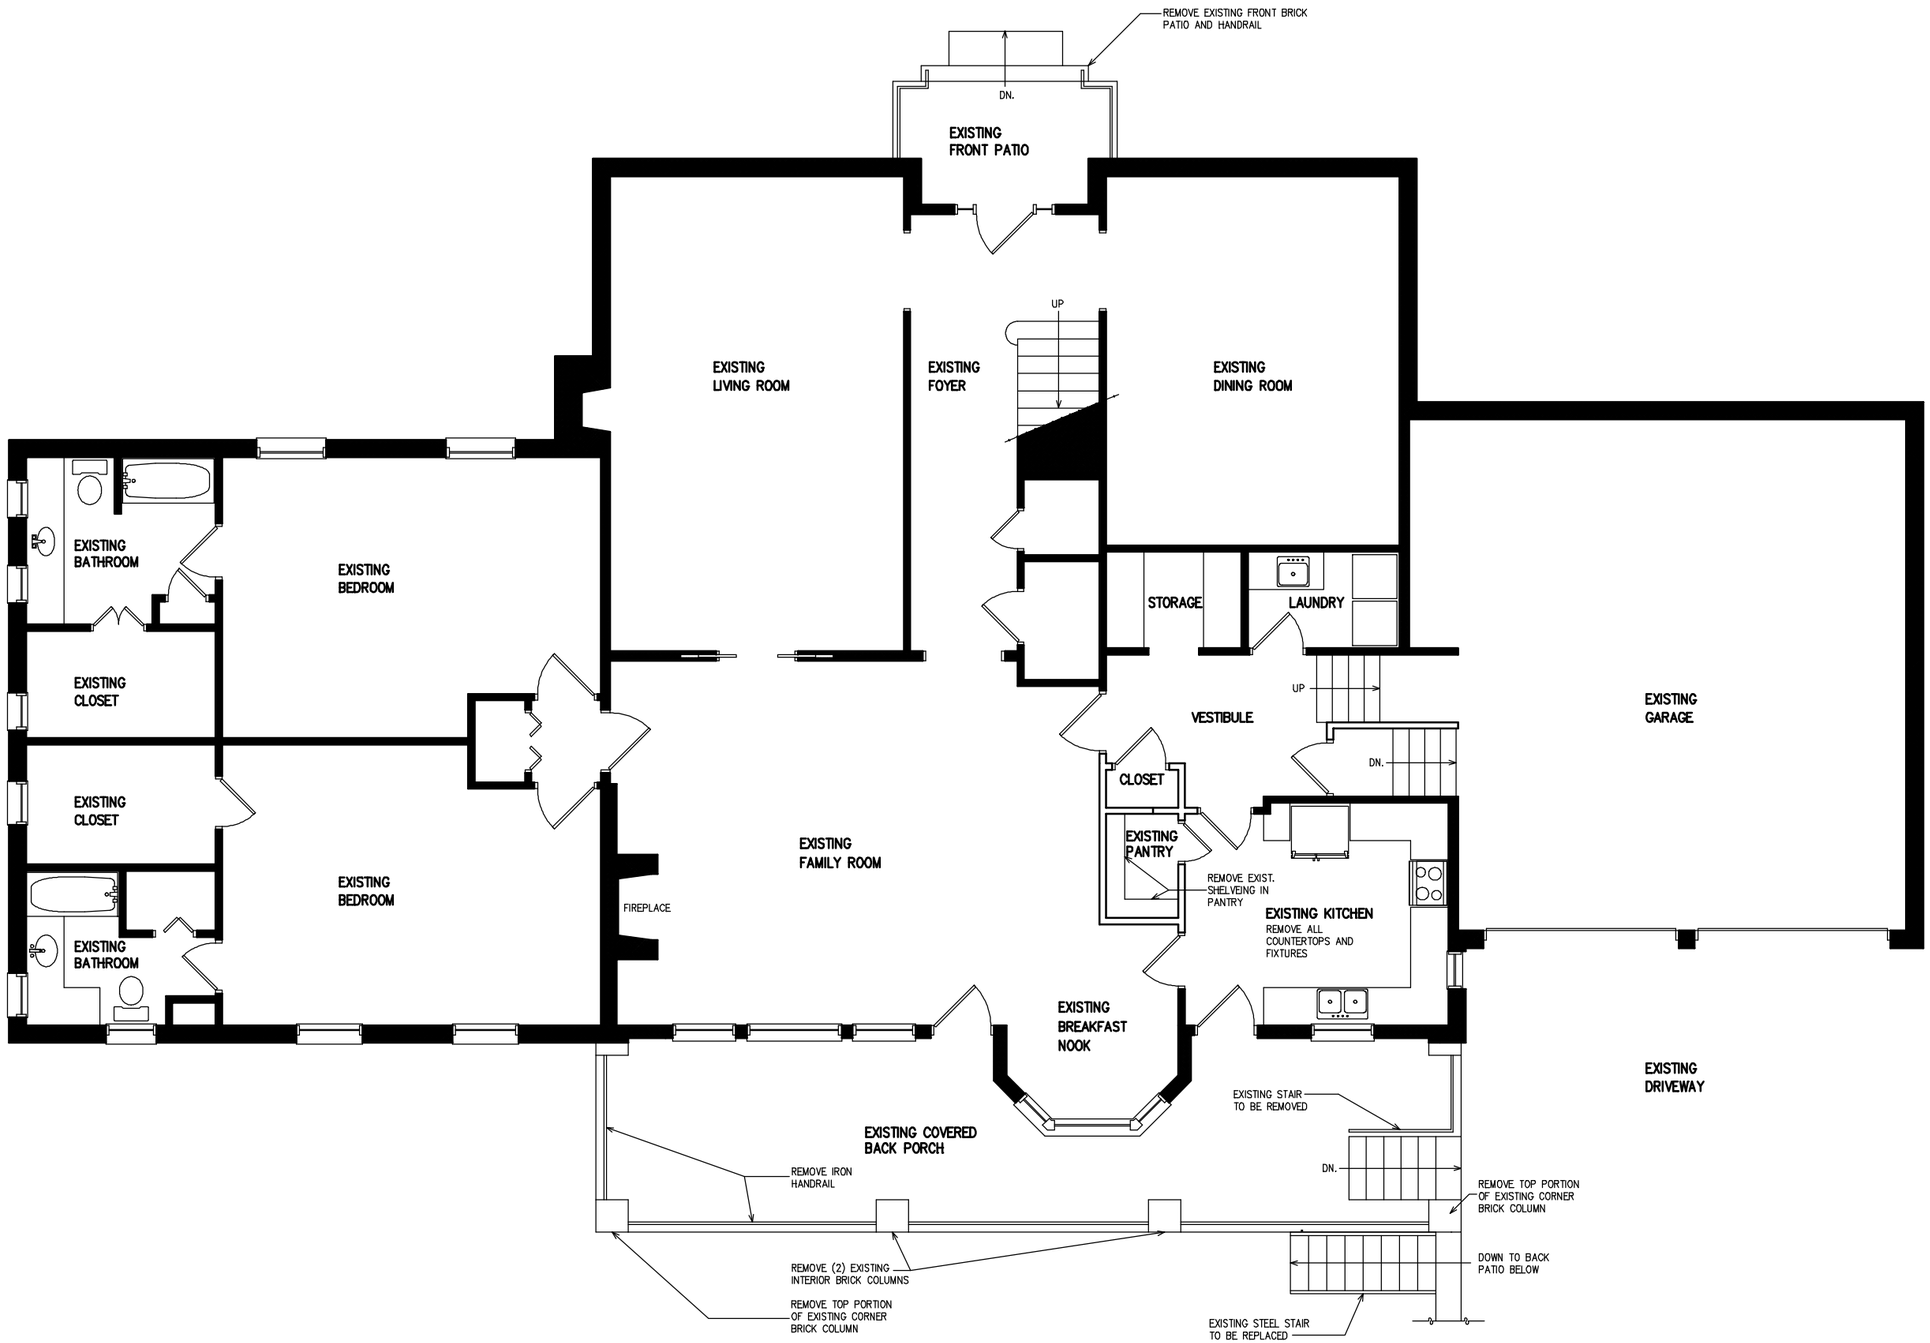

EXISTING FLOOR PLAN