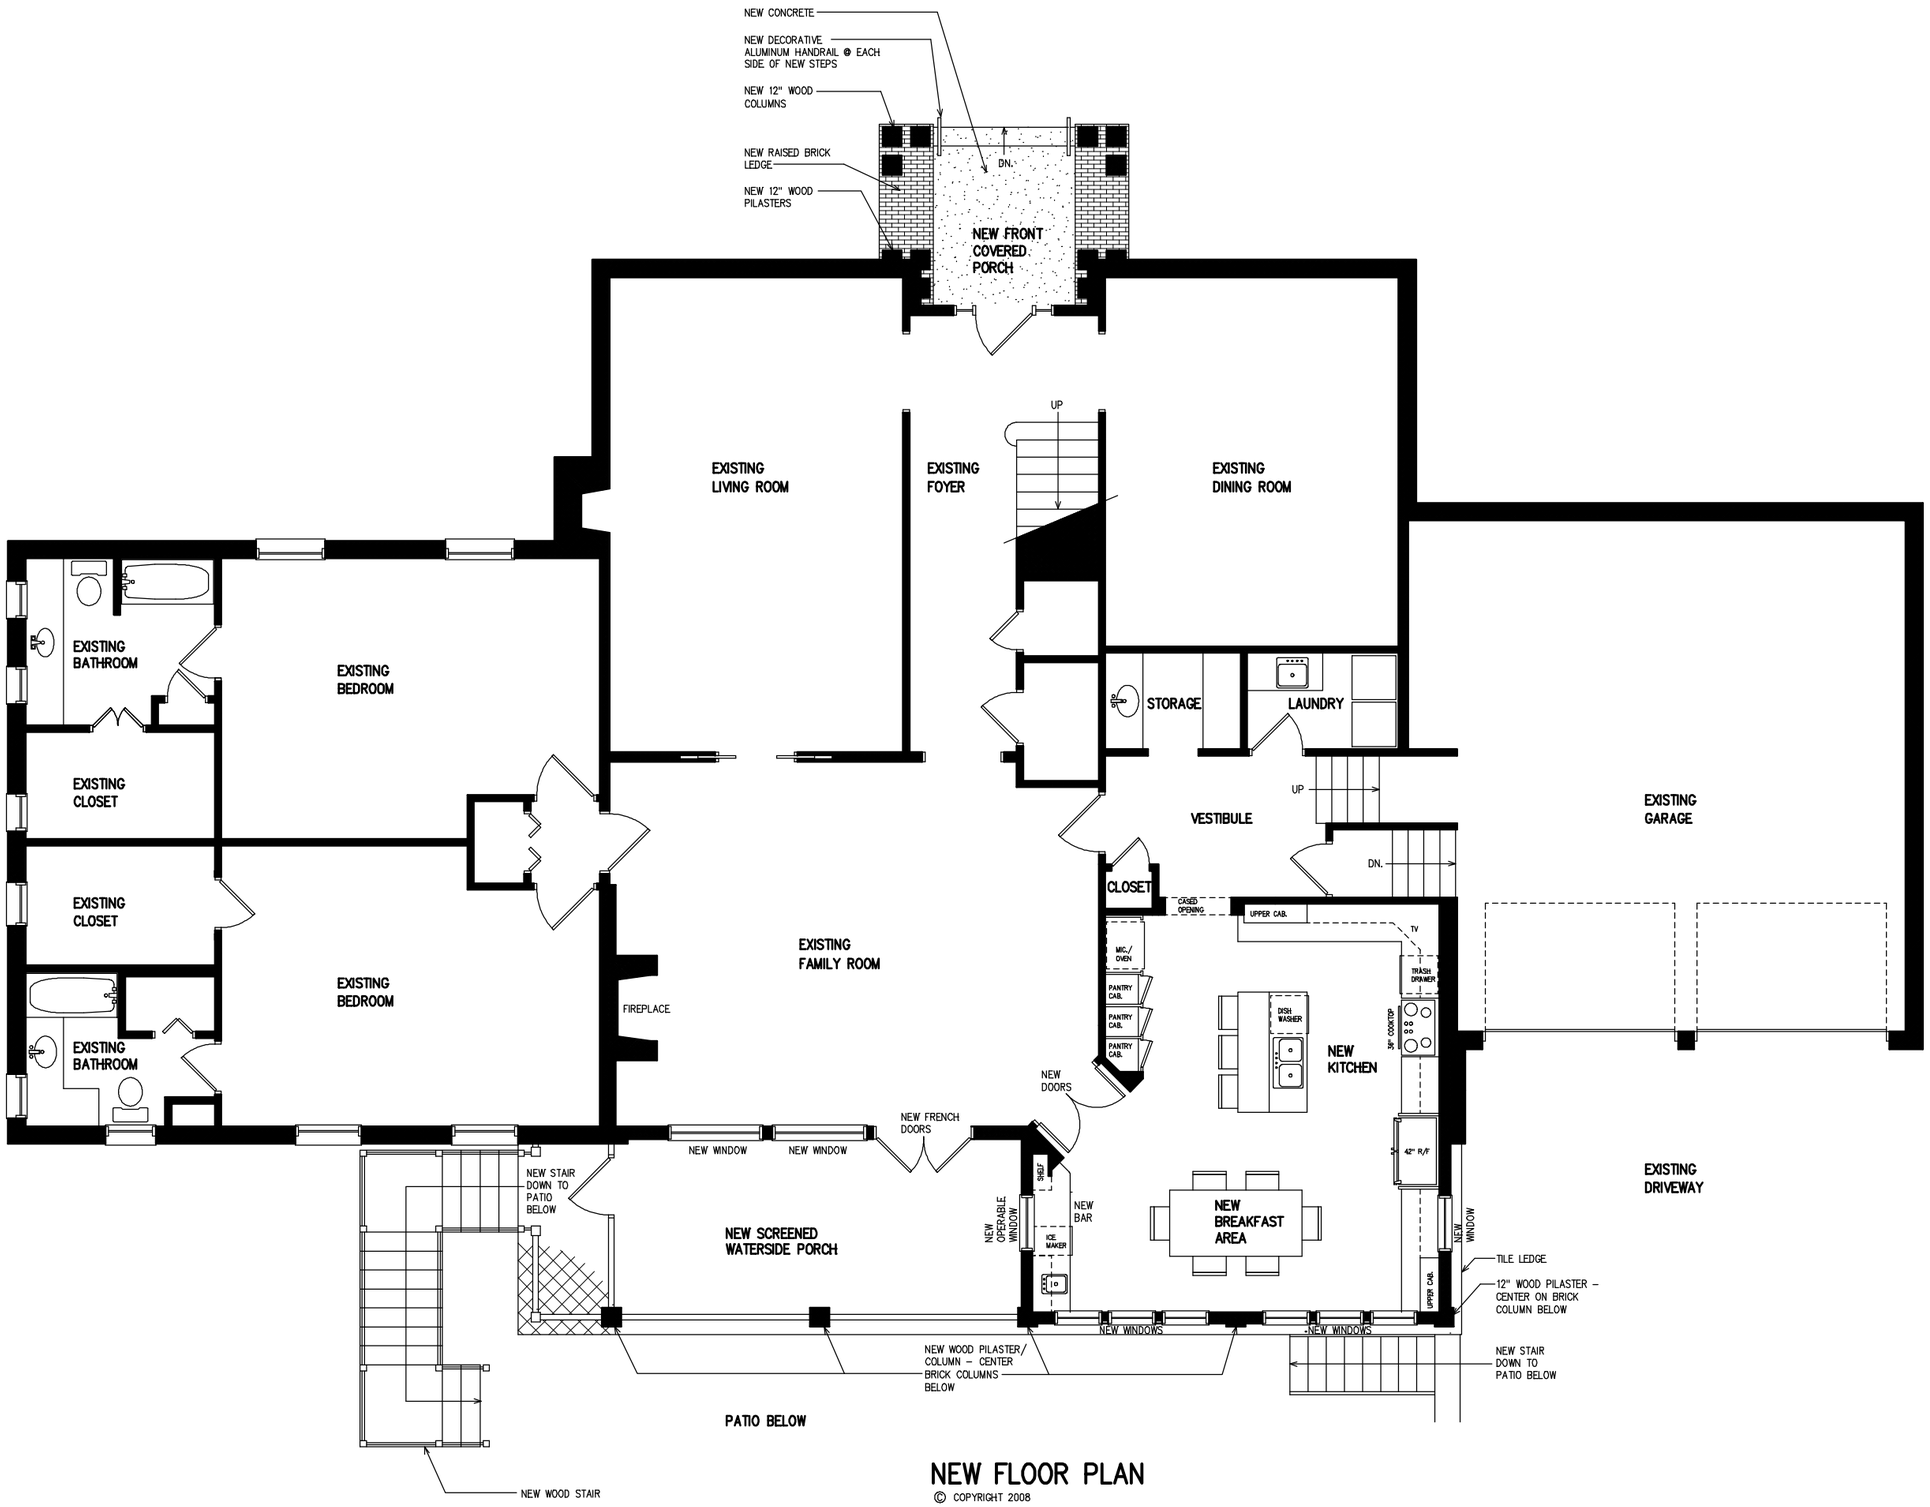

NEW FLOOR PLAN

© COPYRIGHT 2008