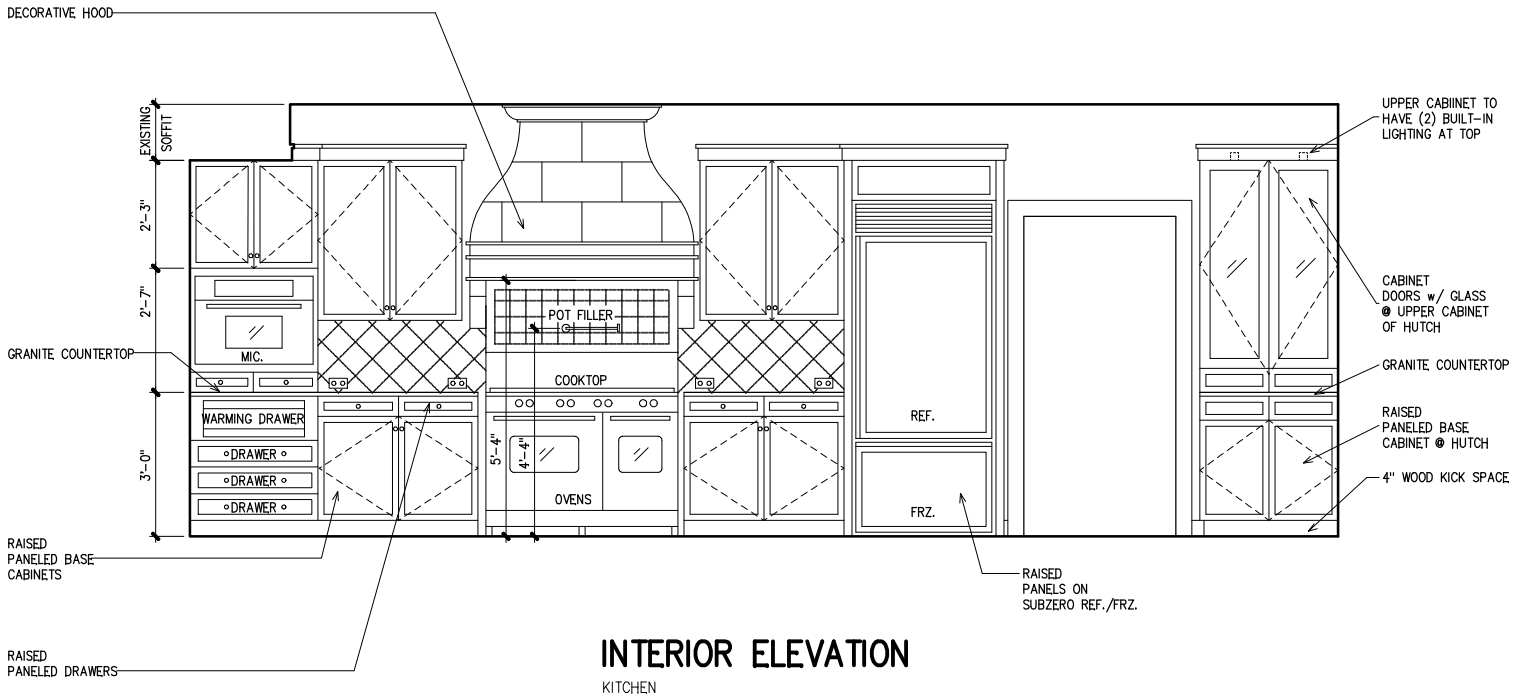

INTERIOR ELEVATION

KITCHEN

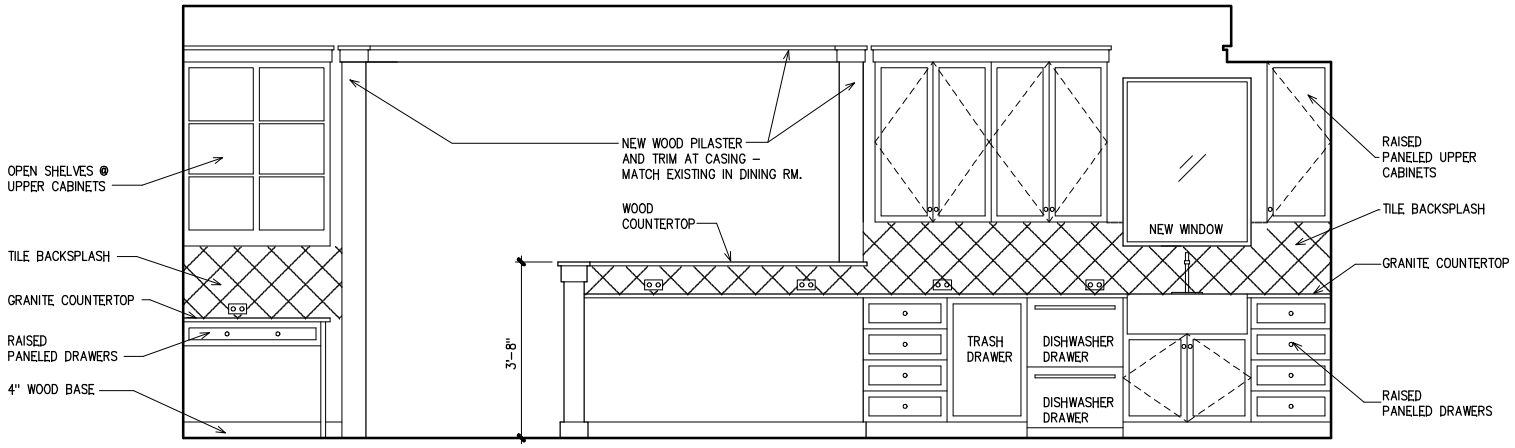

INTERIOR ELEVATION

KITCHEN

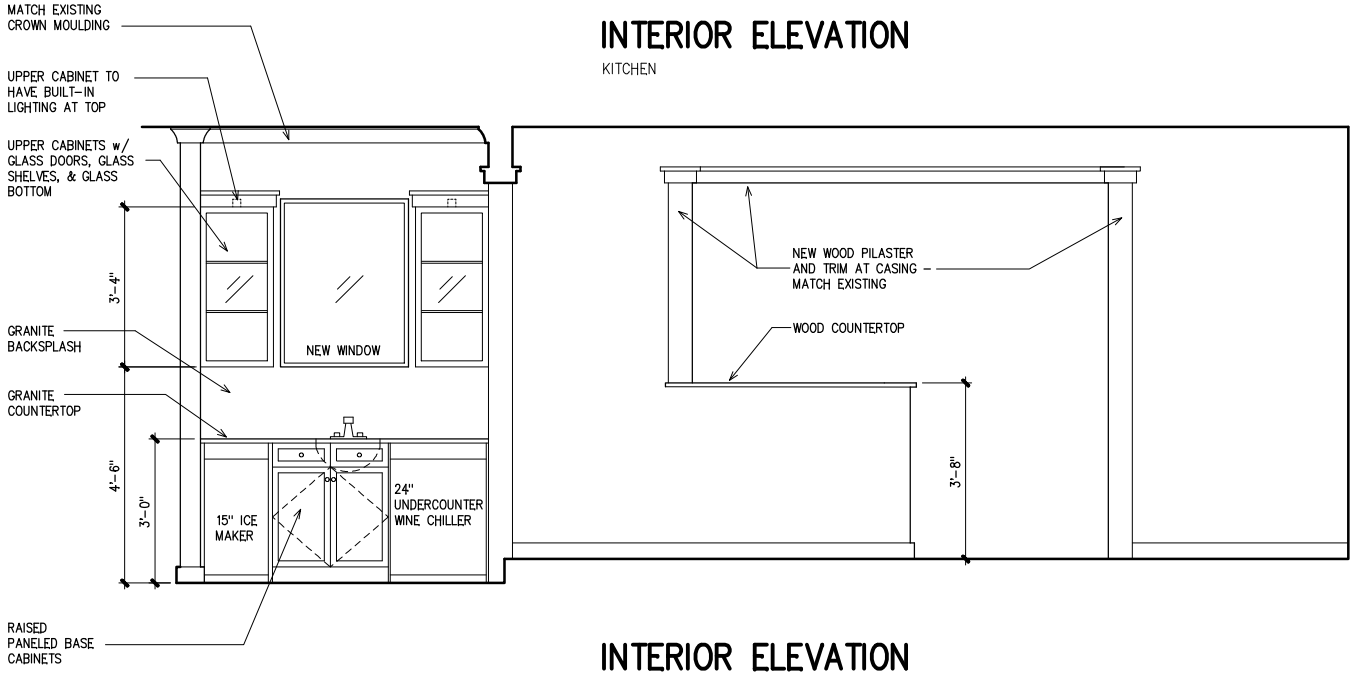

INTERIOR ELEVATION

BAR / DINING RM.